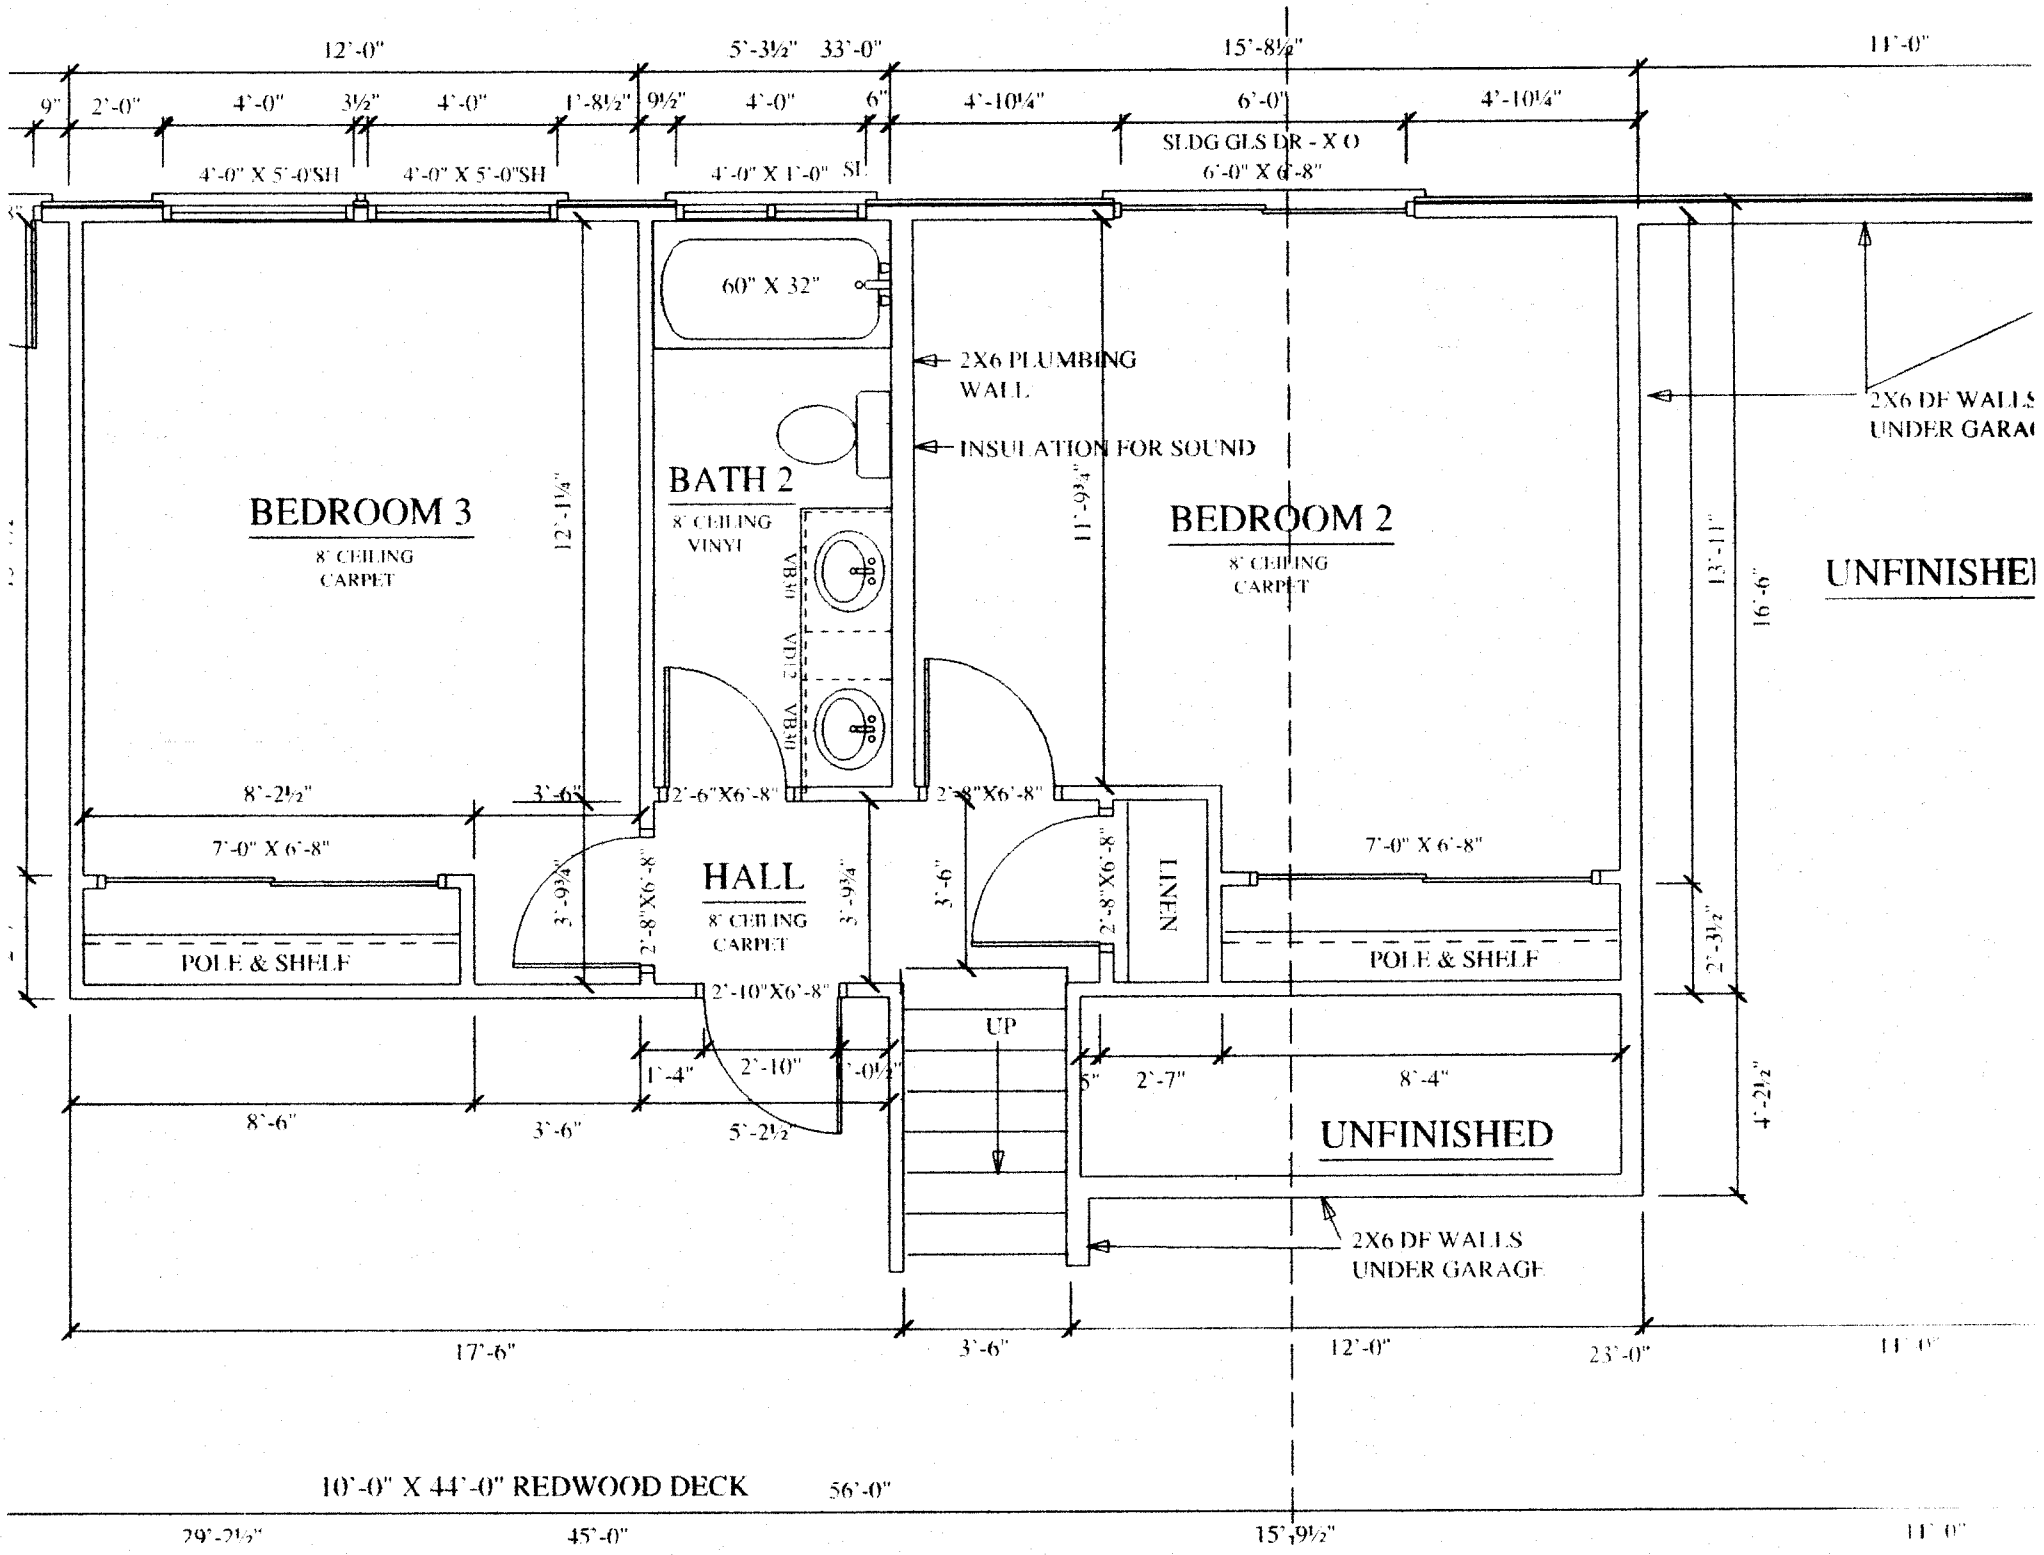
12'-0"
5'-3½"
33'-0"
15'-8½"
11'-0"
9"
2'-0"
4'-0"
3½"
4'-0"
1'-8½"
9½"
4'-0"
6"
4'-10¼"
6'-0"
4'-10¼"
4'-0" X 5'-0"SH
4'-0" X 5'-0"SH
4'-0" X 1'-0" SL
SLDG GLS DR - X O
6'-0" X 6'-8"
60" X 32"
2X6 PLUMBING WALL
INSULATION FOR SOUND
2X6 DF WALLS UNDER GARAG
BATH 2
8' CEILING
VINYL
VBA
VBA
VBA
BEDROOM 3
8' CEILING
CARPET
12'-1¼"
11'-9¾"
BEDROOM 2
8' CEILING
CARPET
13'-11"
16'-6"
UNFINISHE
8'-2½"
3'-6"
2'-6"X6'-8"
2'-8"X6'-8"
7'-0" X 6'-8"
7'-0" X 6'-8"
3'-9¾"
2'-8"X6'-8"
HALL
8' CEILING
CARPET
3'-9¾"
3'-6"
2'-8"X6'-8"
LINEN
POLE & SHELF
POLE & SHELF
2'-3½"
2'-10"X6'-8"
UP
1'-4"
2'-10"
1'-0½"
5"
2'-7"
8'-4"
4'-2½"
8'-6"
3'-6"
5'-2½"
UNFINISHED
2X6 DF WALLS UNDER GARAGE
17'-6"
3'-6"
12'-0"
23'-0"
11'-0"
10'-0" X 44'-0" REDWOOD DECK
56'-0"
29'-2½"
45'-0"
15'-9½"
11'-0"

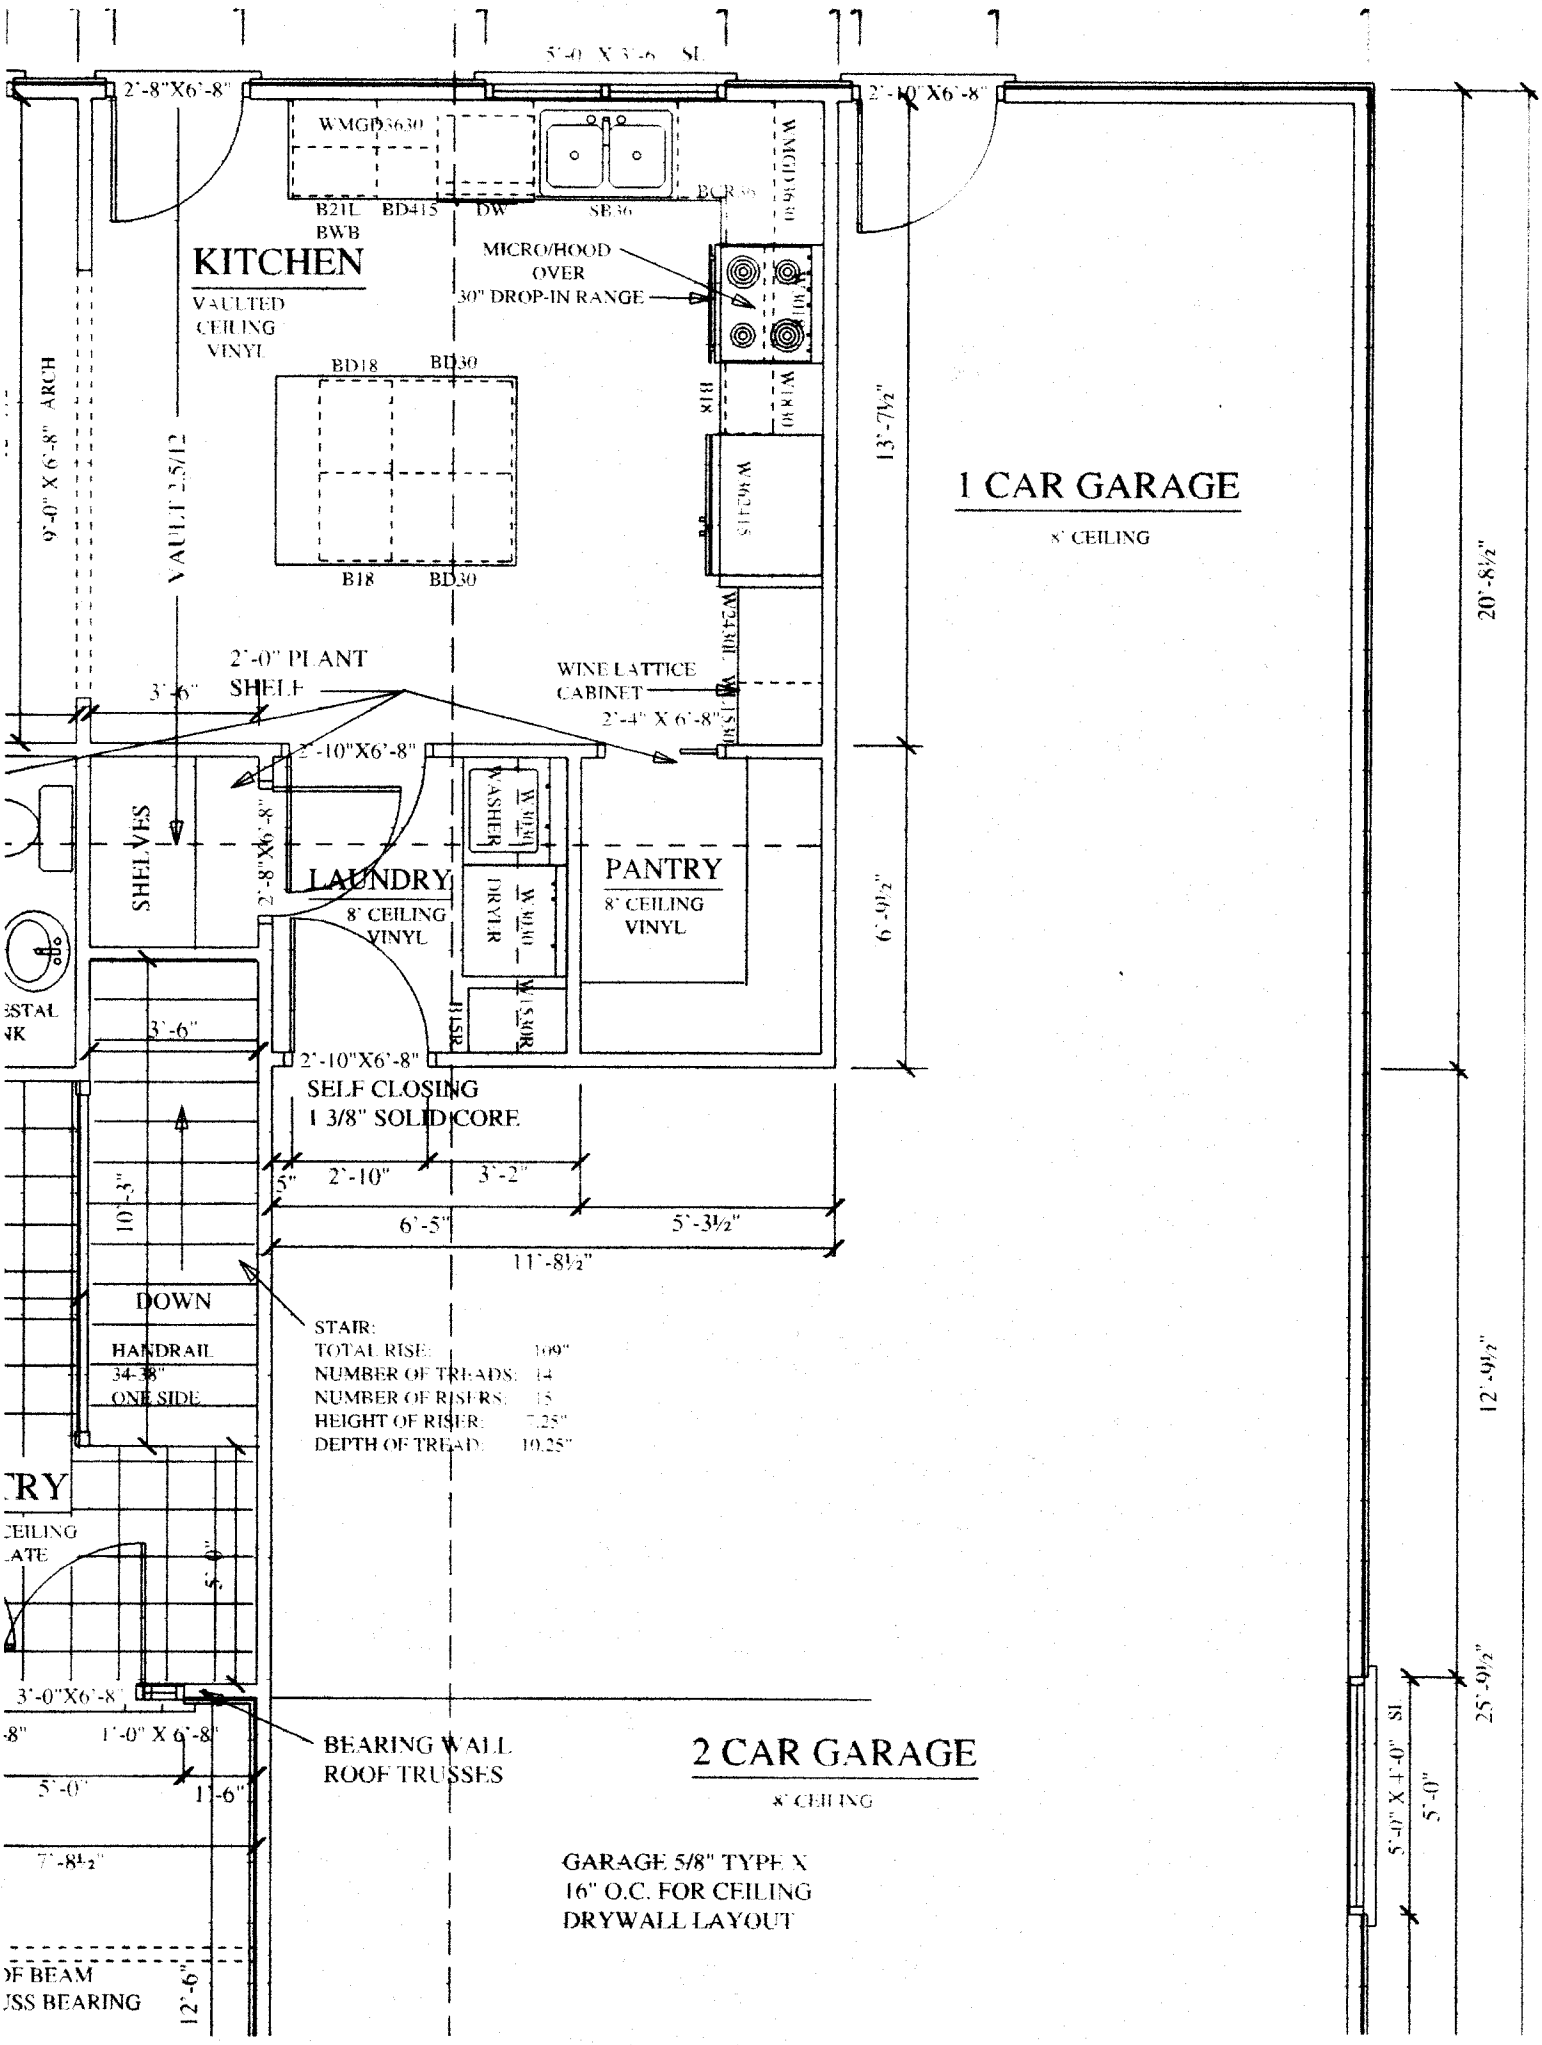
5'-0" X 3'-6" SL
2'-8"X6'-8"
2'-10"X6'-8"
WMGD3630
B21L
BWB
BD415
DW
SE36
BCR36
KITCHEN
VAULTED
CEILING
VINYL
MICRO/HOOD
OVER
30" DROP-IN RANGE
BD18
BD30
B18
BD30
9'-0" X 6'-8" ARCH
VAULT 2.5/12
13'-7½"
1 CAR GARAGE
8' CEILING
20'-8½"
2'-0" PLANT
SHELF
3'-6"
WINE LATTICE
CABINET
2'-4" X 6'-8"
2'-10"X6'-8"
SHELVES
2'-8"X6'-8"
LAUNDRY
8' CEILING
VINYL
WASHER
DRYER
PANTRY
8' CEILING
VINYL
6'-9½"
3'-6"
2'-10"X6'-8"
SELF CLOSING
1 3/8" SOLID CORE
5"
2'-10"
3'-2"
6'-5"
5'-3½"
11'-8½"
10'-3"
DOWN
HANDRAIL
34-38"
ONE SIDE
STAIR:
TOTAL RISE: 109"
NUMBER OF TREADS: 14
NUMBER OF RISERS: 15
HEIGHT OF RISER: 7.25"
DEPTH OF TREAD: 10.25"
12'-9½"
5'-0"
3'-0"X6'-8"
1'-0" X 6'-8"
BEARING WALL
ROOF TRUSSES
2 CAR GARAGE
8' CEILING
5'-0"
11'-6"
7'-8½"
GARAGE 5/8" TYPE X
16" O.C. FOR CEILING
DRYWALL LAYOUT
12'-6"
25'-9½"
5'-0" X 4'-0" SL
5'-0"

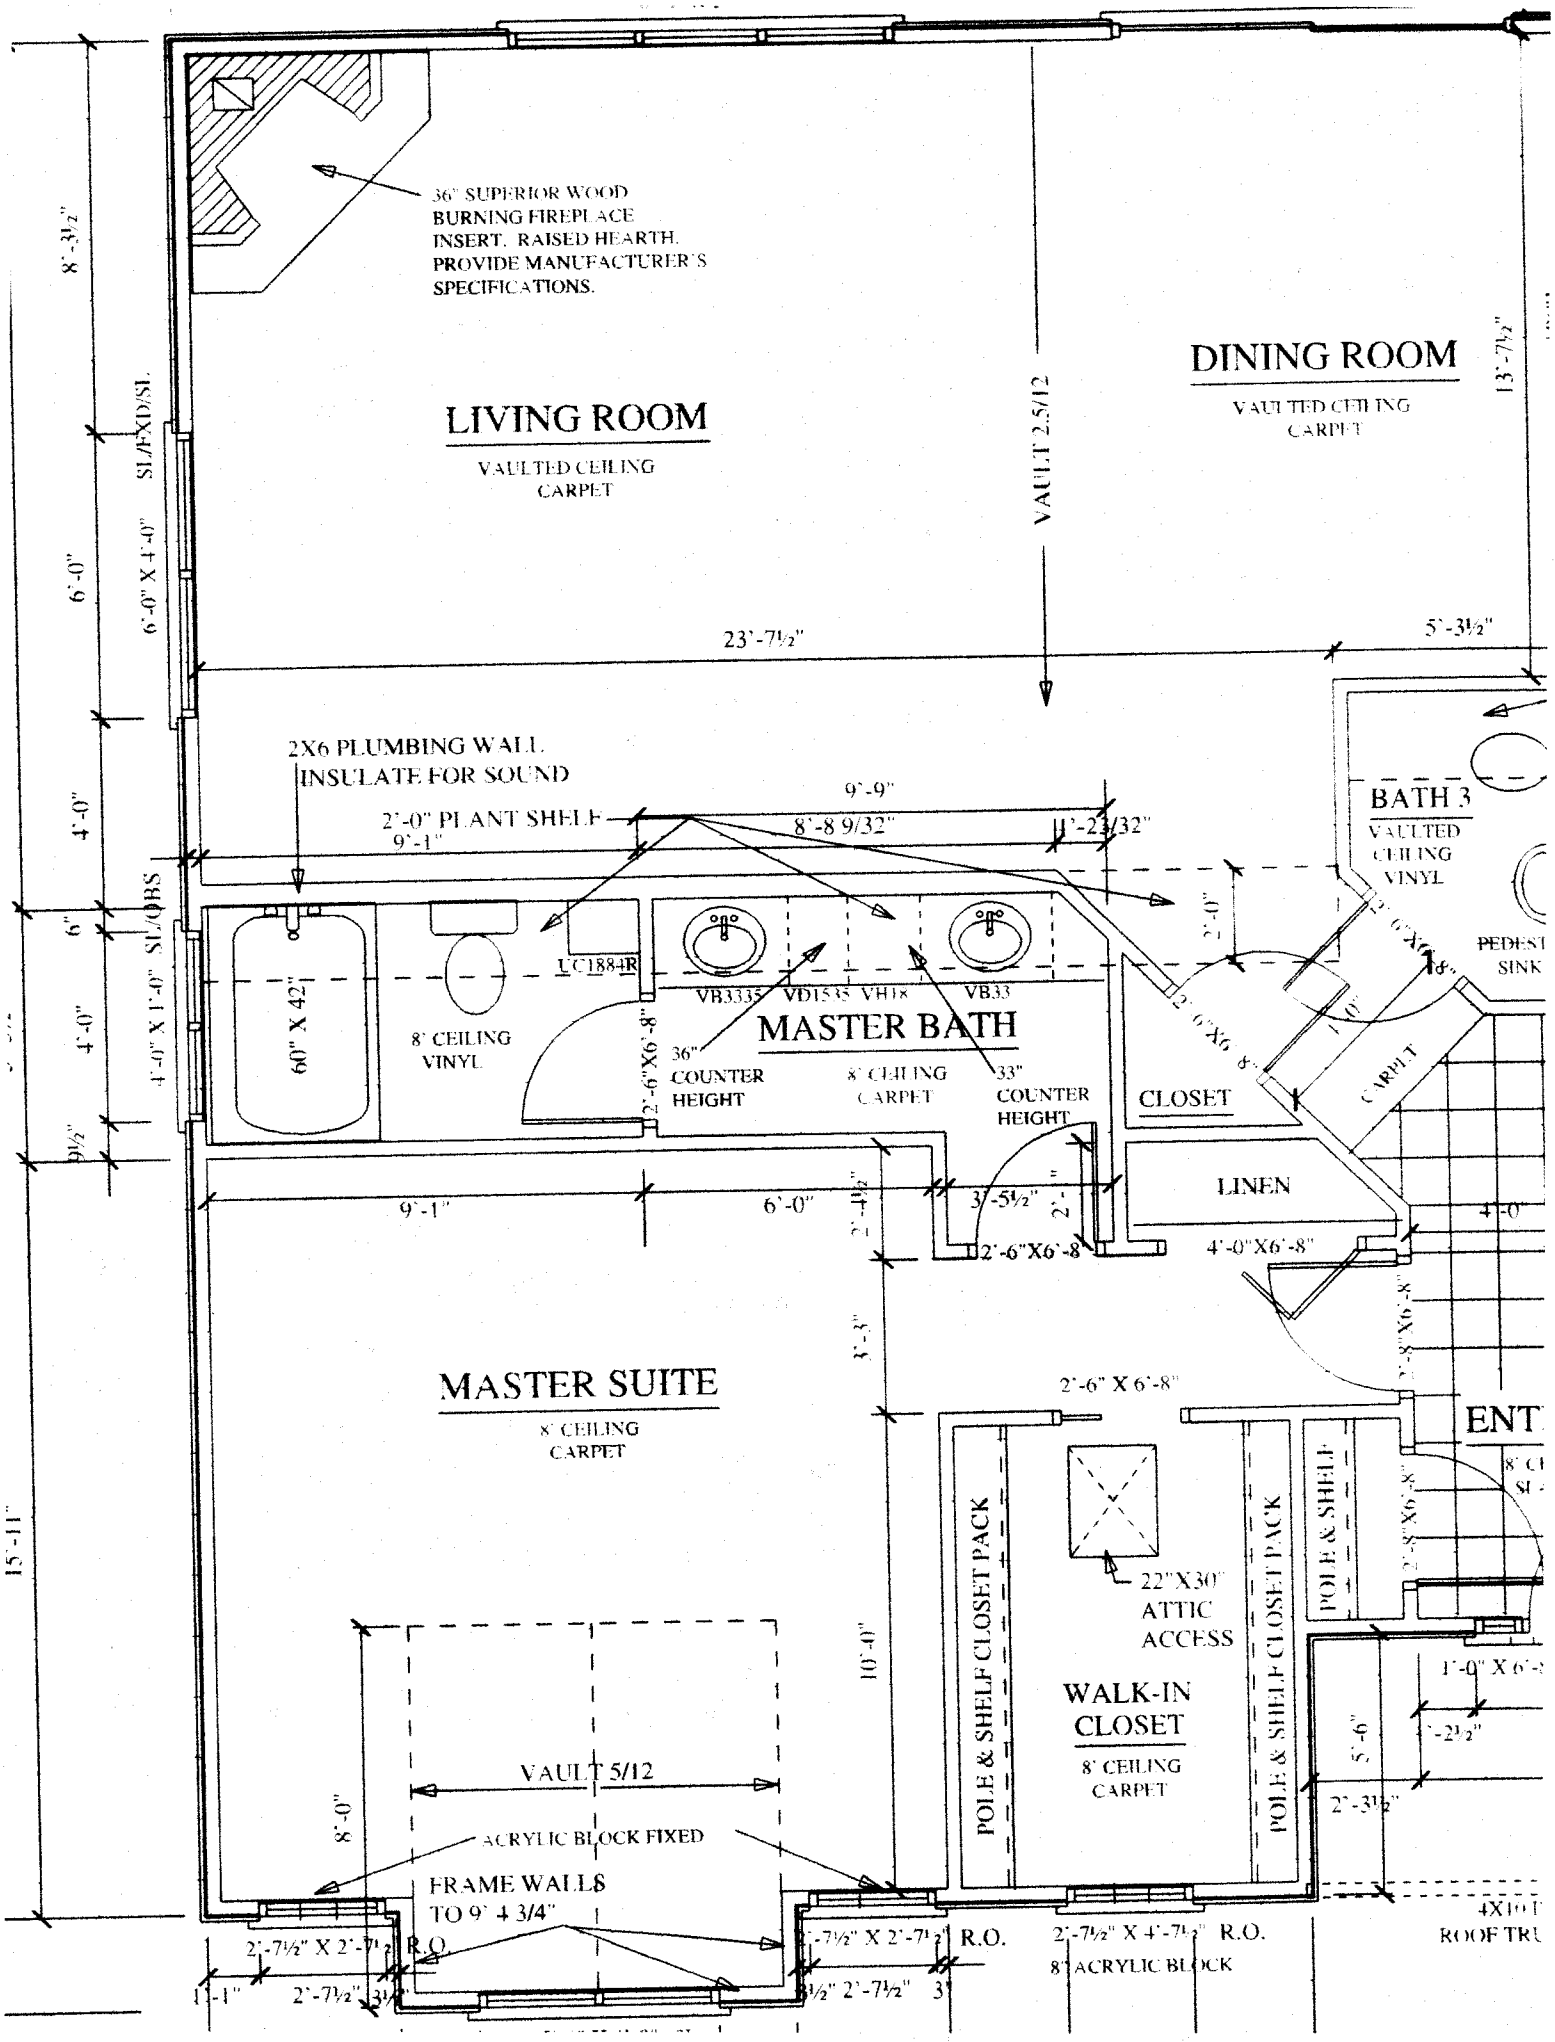
36" SUPERIOR WOOD BURNING FIREPLACE INSERT. RAISED HEARTH. PROVIDE MANUFACTURER'S SPECIFICATIONS.
LIVING ROOM
VAULTED CEILING
CARPET
VAULT 2.5/12
DINING ROOM
VAULTED CEILING
CARPET
13'-7½"
8'-3½"
SL/FXD/SL
6'-0"
6'-0" X 4'-0"
23'-7½"
5'-3½"
2X6 PLUMBING WALL
INSULATE FOR SOUND
9'-9"
2'-0" PLANT SHELF
9'-1"
8'-8 9/32"
11'-23/32"
BATH 3
VAULTED
CEILING
VINYL
4'-0"
6"
SL/OBS
4'-0" X 1'-0"
4'-0"
9½"
60" X 42"
8' CEILING
VINYL
LC1884R
VB3335
VD1535
VH18
VB33
MASTER BATH
36"
COUNTER
HEIGHT
8' CEILING
CARPET
33"
COUNTER
HEIGHT
2'-6"X6'-8"
CLOSET
CARPET
PEDEST
SINK
LINEN
9'-1"
6'-0"
3'-5½"
2'-6"X6'-8"
4'-0"X6'-8"
4'-0"
MASTER SUITE
8' CEILING
CARPET
2'-6" X 6'-8"
ENT
POLE & SHELF CLOSET PACK
22"X30"
ATTIC
ACCESS
WALK-IN
CLOSET
8' CEILING
CARPET
POLE & SHELF CLOSET PACK
POLE & SHELF
15'-11"
10'-0"
VAULT 5/12
8'-0"
ACRYLIC BLOCK FIXED
FRAME WALLS
TO 9' + 3/4"
5'-6"
2'-3½"
1'-0" X 6'-
2'-7½" X 2'-7½" R.O.
2'-7½" X 2'-7½" R.O.
2'-7½" X 4'-7½" R.O.
8" ACRYLIC BLOCK
4X10 T
ROOF TRU
11'-1"
2'-7½"
3½"
3½"
2'-7½"
3'